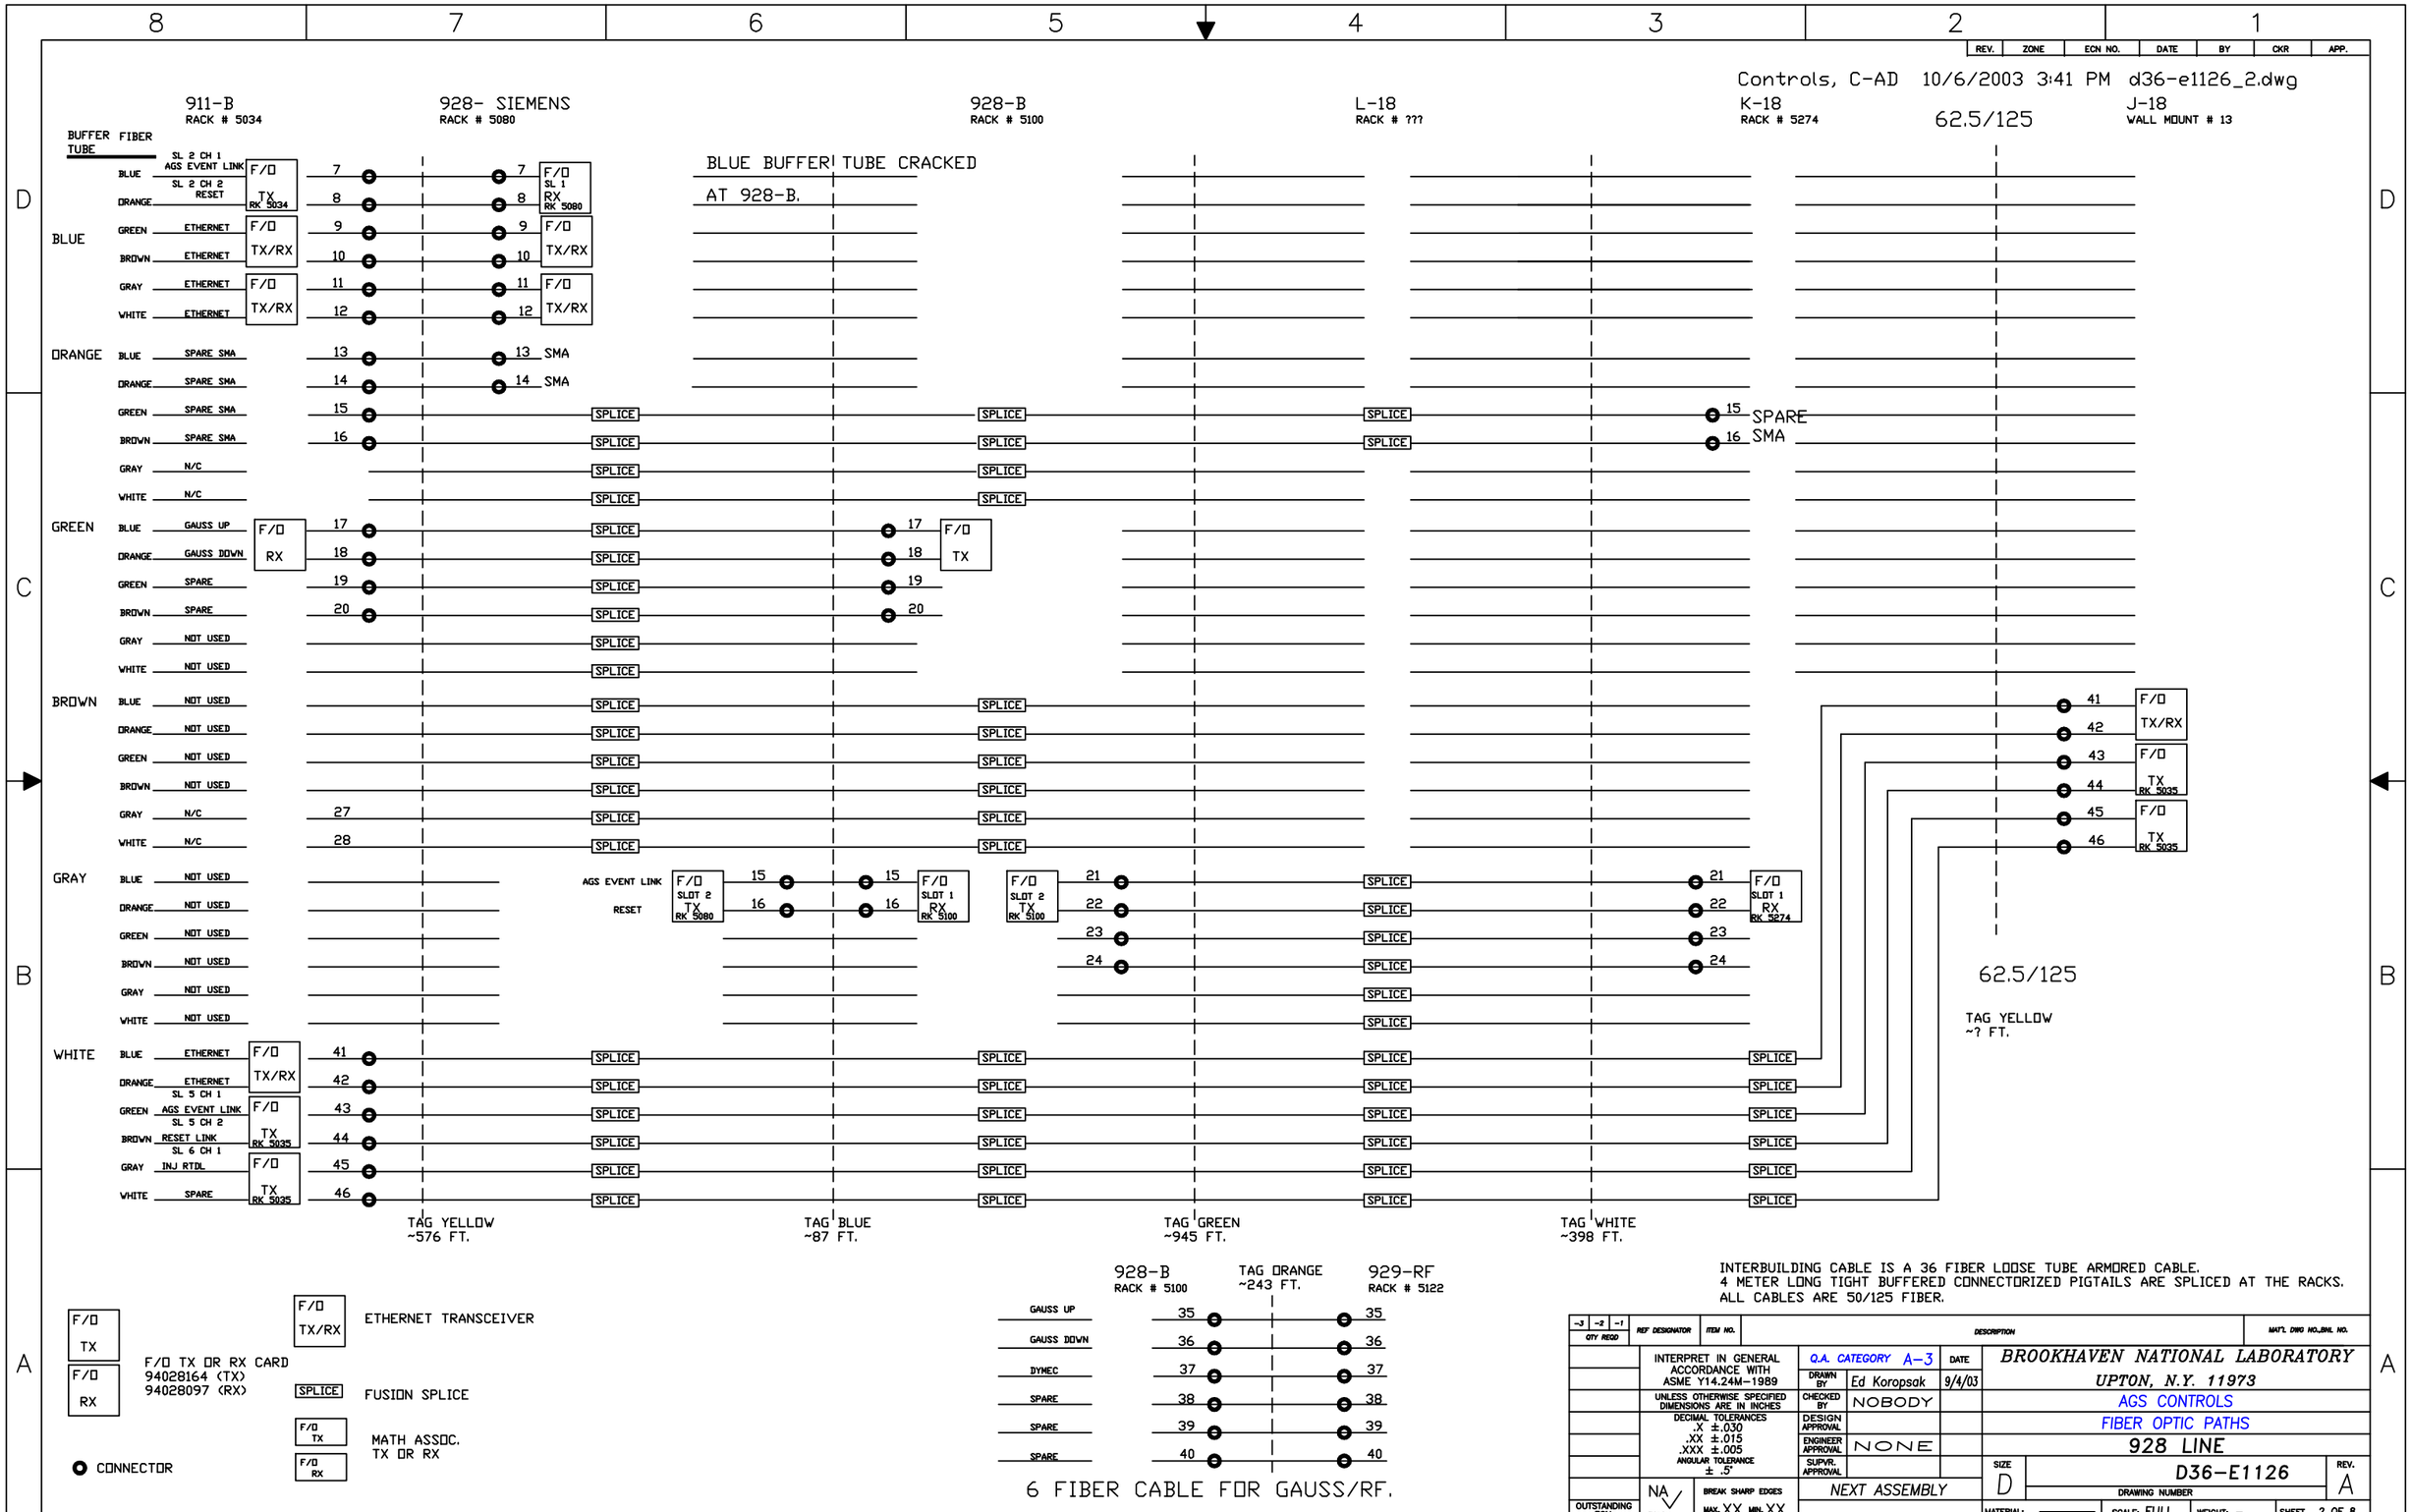

INTERBUILDING CABLE IS A 36 FIBER LOOSE TUBE ARMORED CABLE.
4 METER LONG TIGHT BUFFERED CONNECTORIZED PIGTAILS ARE SPLICED AT THE RACKS.
ALL CABLES ARE 50/125 FIBER.

-3 -2 -1 QTY REQD	REF DESIGNATOR	ITEM NO.	DESCRIPTION	MAT'L DWG NO./BNL NO.

INTERPRET IN GENERAL ACCORDANCE WITH ASME Y14.24M-1989
UNLESS OTHERWISE SPECIFIED DIMENSIONS ARE IN INCHES
DECIMAL TOLERANCES .X ±.030 .XX ±.015 .XXX ±.005 ANGULAR TOLERANCE ± .5°
NA FINISH
BREAK SHARP EDGES MAX. XX MIN. XX
OUTSTANDING ECN

Q.A. CATEGORY A-3		DATE
DRAWN BY	Ed Koropsak	9/4/03
CHECKED BY	NOBODY	
DESIGN APPROVAL		
ENGINEER APPROVAL	NONE	
SUPVR. APPROVAL		

NEXT ASSEMBLY

BROOKHAVEN NATIONAL LABORATORY
UPTON, N.Y. 11973
AGS CONTROLS
FIBER OPTIC PATHS
928 LINE

SIZE D | D36-E1126 | REV. A
DRAWING NUMBER
MATERIAL: | SCALE: FULL | WEIGHT: - | SHEET 2 OF 8

1 *AUTOCAD