LINAC BUILDING 930

Main entrance

SOURCE END

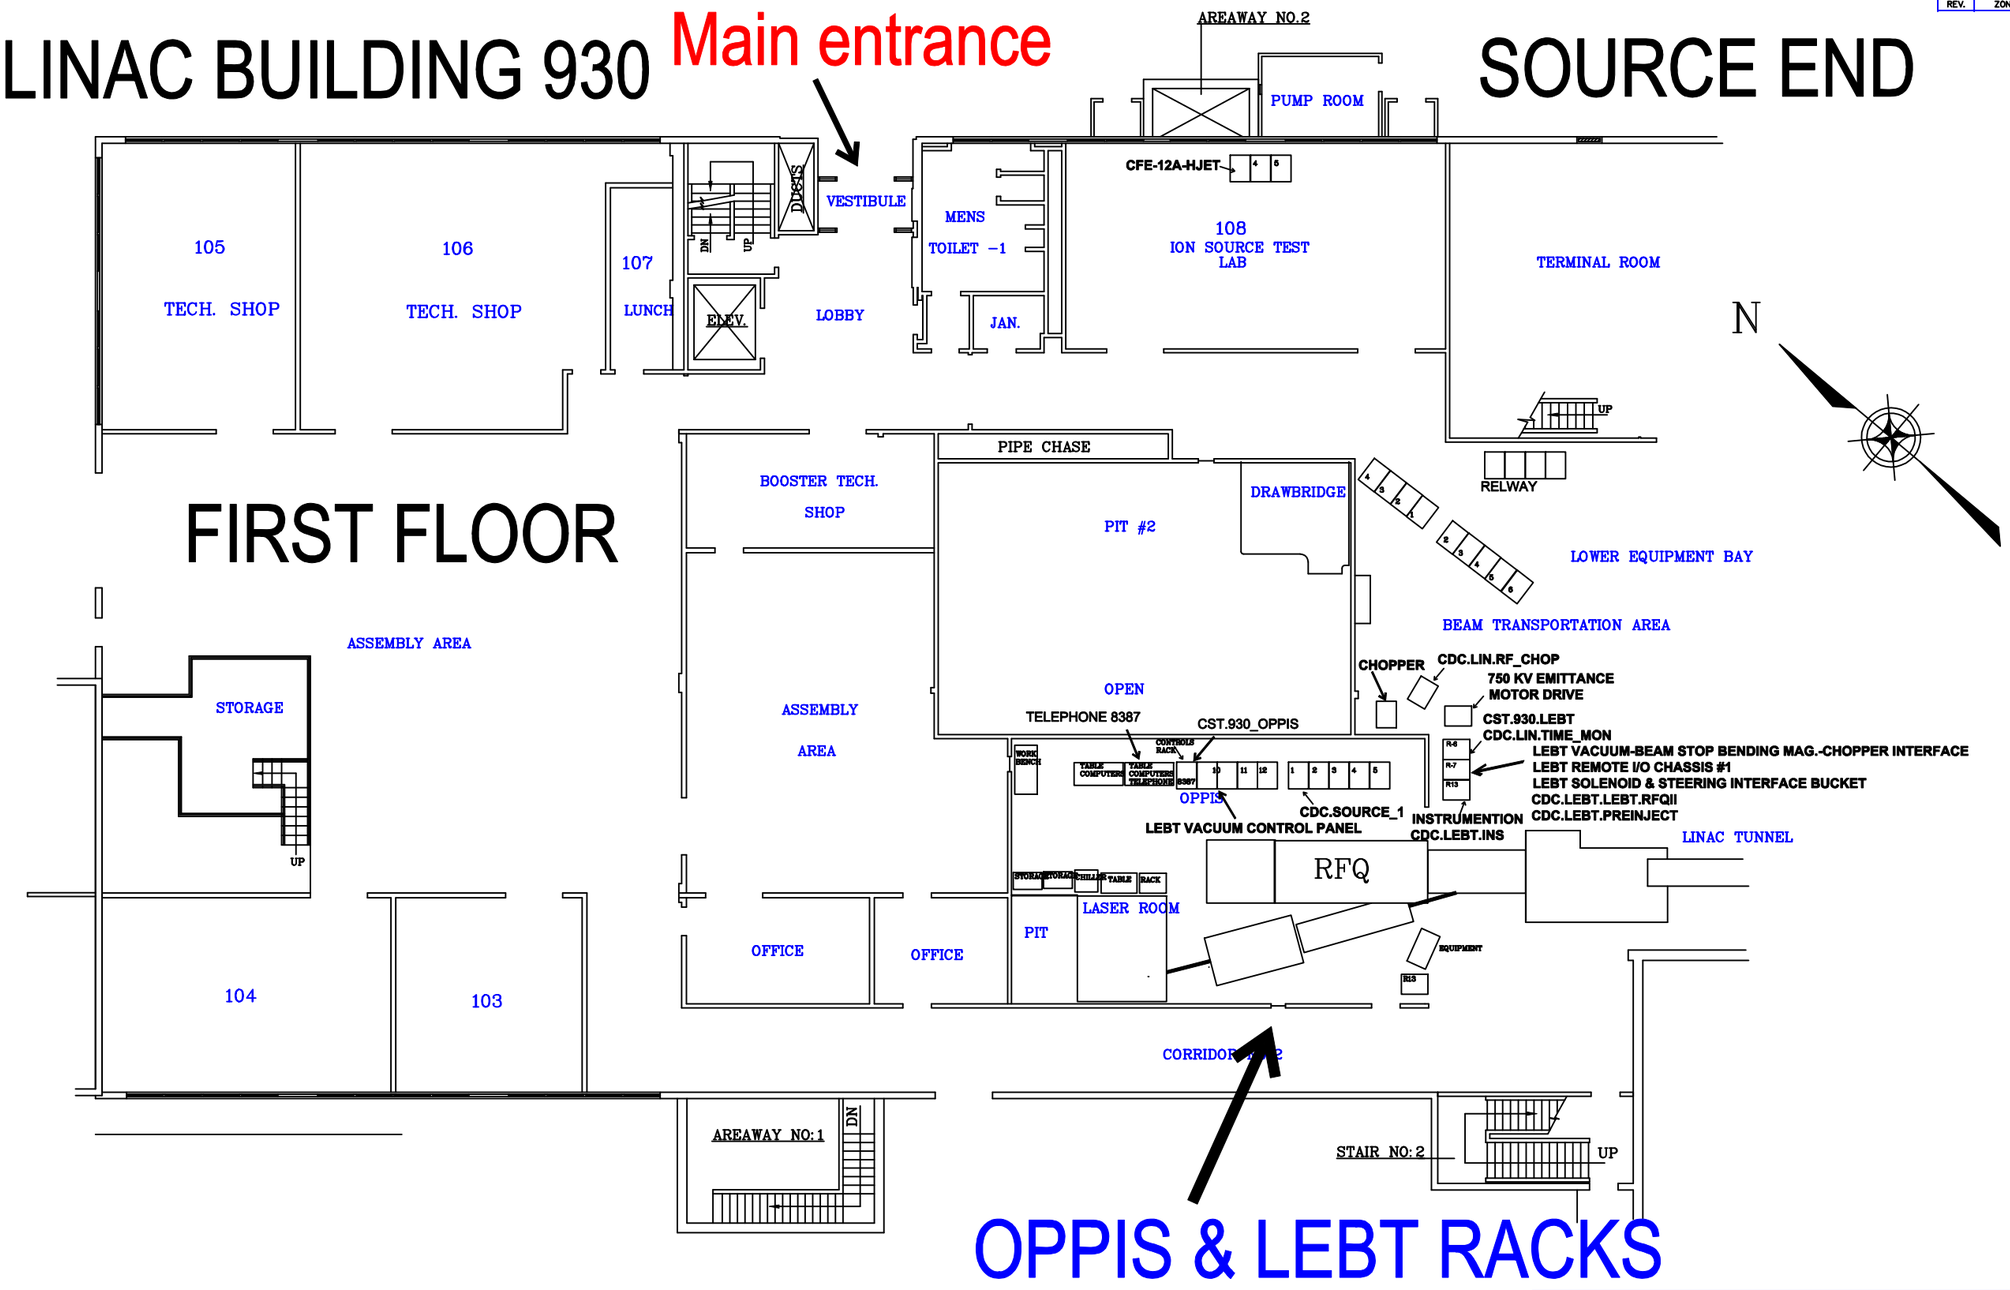

FIRST FLOOR

OPPIS & LEBT RACKS

INTERPRET IN GENERAL ACCORDANCE WITH ASME Y14.24M-1989	Q.A. CATEGORY A-3	DATE	BROOKHAVEN NATIONAL LABORATORY UPTON, N.Y. 11973	
	DRAWN BY Name	00/00/99		
UNLESS OTHERWISE SPECIFIED DIMENSIONS ARE IN INCHES	CHECKED BY		Top Title	
DECIMAL TOLERANCES .X ±.030 .XX ±.015 .XXX ±.005 ANGULAR TOLERANCE ± .5°	DESIGN APPROVAL		Middle Title	
	ENGINEER APPROVAL		Drawing Title	
	SUPVR. APPROVAL		SIZE D	REV. A
NA FINISH / BREAK SHARP EDGES MAX. XX MIN. XX	NEXT ASSEMBLY		Drawing Number (DRAWING NUMBER)	
OUTSTANDING ECN			MATERIAL: ——— SCALE: FULL WEIGHT: –	SHEET 1 OF 1

*AUTOCAD